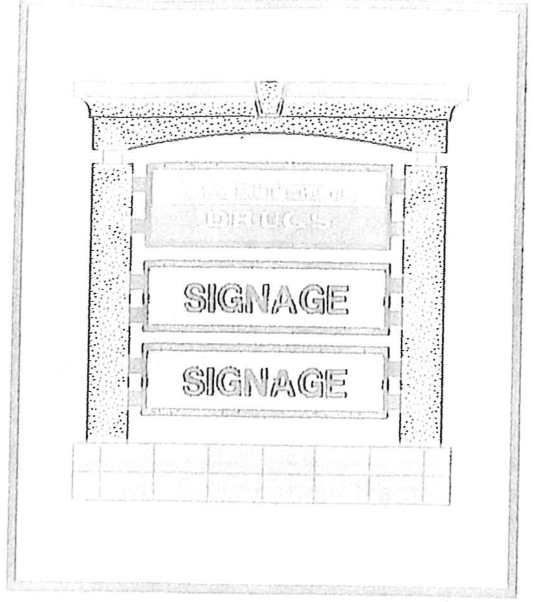

FREESTANDING SIGN #3

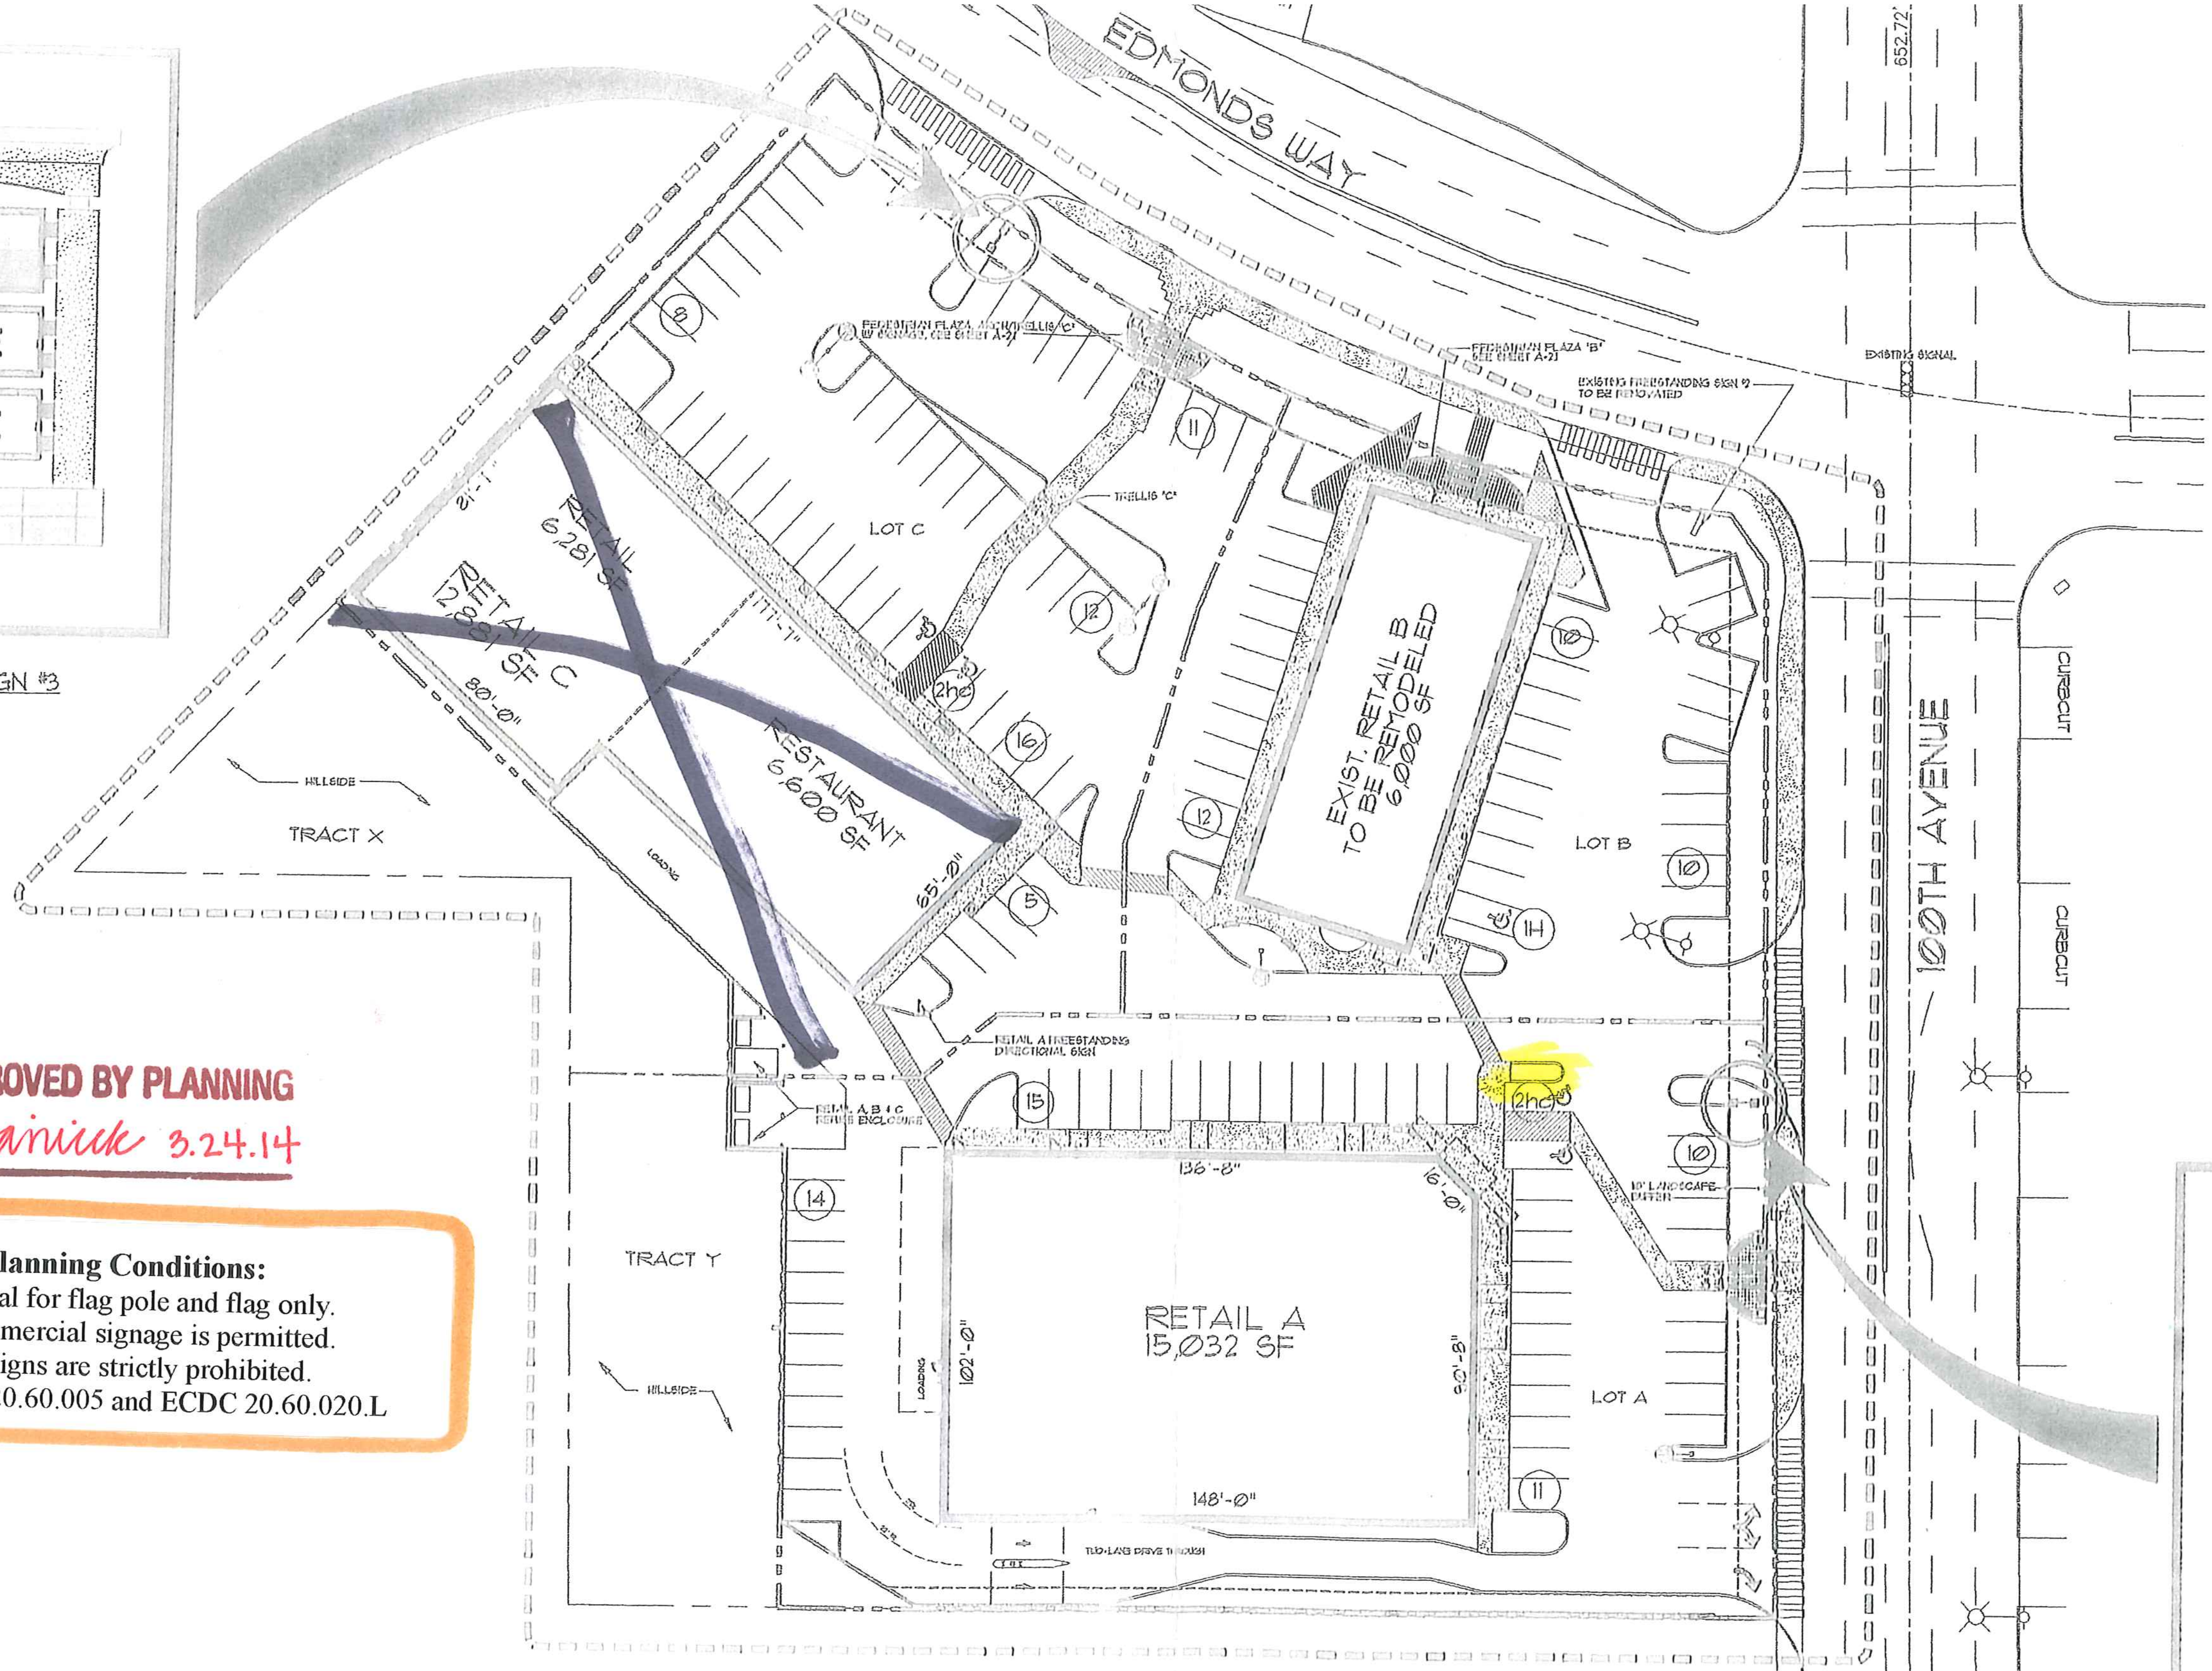

APPROVED BY PLANNING

g. garnick 3.24.14

Planning Conditions:
Approval for flag pole and flag only.
No commercial signage is permitted.
Pole signs are strictly prohibited.
See ECDC 20.60.005 and ECDC 20.60.020.L

CITY OF EDMONDS
BUILDING DEPARTMENT
WORK FLAG POLE
ADDRESS 23025 100th AVE W
OWNER BARTELLS
APPROVED DATE: 2/3/14
BLDG. OFFICIAL
PERMIT NUMBER 2014 0079

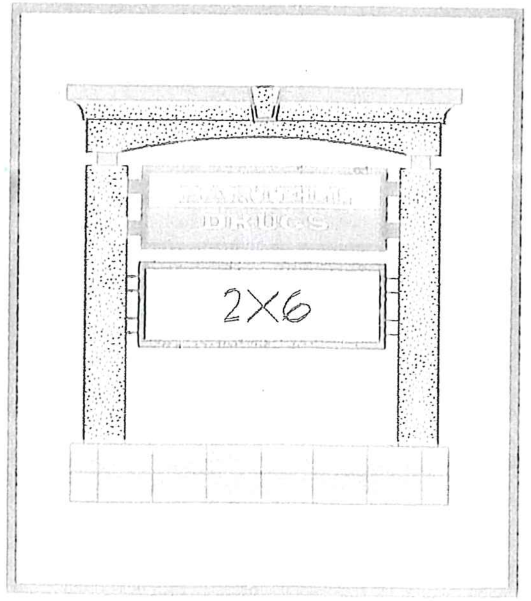

FREESTANDING SIGN #1

NEW SITE PLAN- SIGNAGE

WESTGATE VILLAGE
EDMONDS, WA

CDA
CDA Architects Incorporated
Seattle, Washington
DESIGN REVIEW

City of Edmonds Building Department
APPROVED PLAN

CITY COPY

21

RECEIVED
JAN 24 2014
DEVELOPMENT SERVICES CTR.
CITY OF EDMONDS