753

732 14TH WAY SW

STREET FILE

APPLICATION
for
SIDE SEWER PERMIT

The City of Edmonds

CARD No. 93

EASEMENT No.

OUTSIDE ☐ INSIDE ☐ REPAIRS ☐

By Platter 701-04900

OWNER LLOYD L. BLACK

CONTRACTOR Pickin Trenton Service

PERMIT No. 93

HOUSE No. ~~767~~ 732 14TH WAY S.W.

STREET AVENUE LOT No. 15 C

BLOCK No.

NAME ADD BEL AIRE

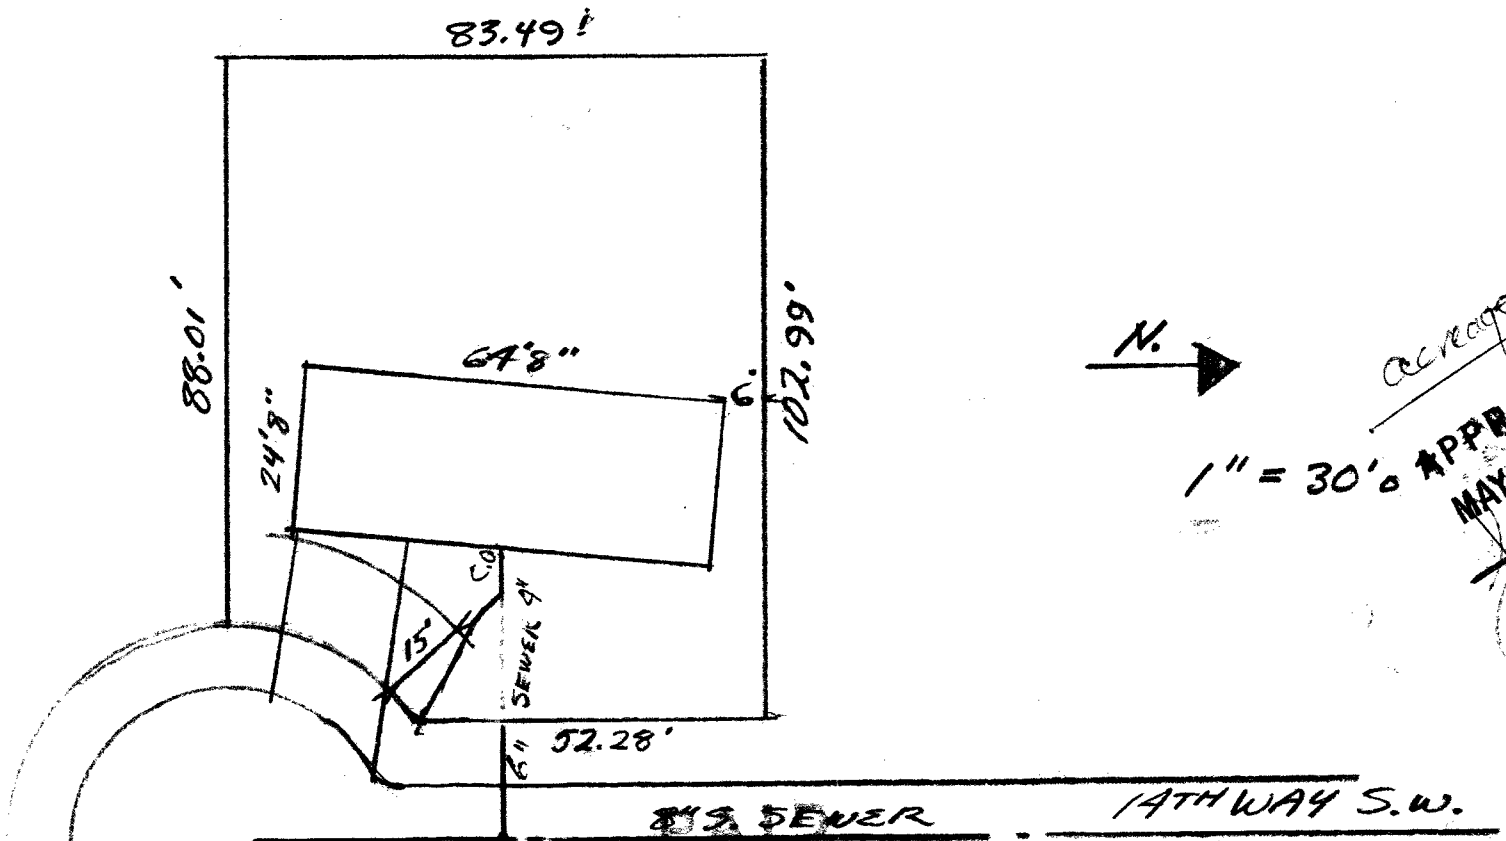

acreage Paid

APPROVED
MAY 15 1962

Date

Approved:

BACKFILL WORK ORDER ISSUED

DEPOSIT, $ 10.00

SEWER WORK ORDER ISSUED

Drabner
EDMONDS WATER DEPT.
EDMONDS, WASH.

DATE May 18-62 BY Lee Mooley