BUILDING DEPARTMENT PERMIT APPLICATION

Applicant Fill Inside Heavy Lines

OWNER

NAME (OR NAME OF BUSINESS): Bell Homes

MAILING ADDRESS: 9808 - 215 SW

CITY: Edmonds Wn

TELEPHONE NUMBER: PR 6 2829

ARCHITECT

NAME:

ADDRESS:

CITY:

TELEPHONE NUMBER:

CONTRACTOR

NAME: B.R. Schuster P+H

ADDRESS: 1120 Vista Pl

CITY: Edmonds Wn

TELEPHONE NUMBER:

STATE LICENSE NUMBER:

CITY LICENSE NUMBER: #42

LEGAL DESCRIPTION

Legal Description of Property (Show Below or Attach Four Copies)

Lot #2 Belt Add. #7

JOB DESCRIPTION

- [x] NEW
- [ ] ADD
- [ ] ALTER
- [ ] REPAIR
- [ ] RESIDENTIAL
- [ ] NON-RESIDENTIAL
- [ ] DEMOLISH
- [ ] EXCAVATE OR FILL
- [ ] PRE-MOVE INSP.
- [ ] GAS LINE
- [ ] SIGN
- [ ] RETAINING WALL
- [ ] FENCE (.....x.....Ft.)
- [ ] SWIM POOL

NUMBER OF STORIES:

NUMBER OF DWELLING UNITS:

NATURE OF WORK TO BE DONE: Plumbing

PROPOSED USE:

PLOT PLAN (Indicate Building setbacks, abutting streets)

N

I hereby acknowledge that I have read this application; that the information given is correct; and that I am the owner, or the duly authorized agent of the owner. I agree to comply with city and state laws regulating construction; and in doing the work authorized thereby, no person will be employed in violation of the Labor Code of the State of Washington relating to Workmen's Compensation Insurance.

NOTE: Permit Limit One Year (Except DEMOLITIONS which shall be completed in ninety days; MOVED-IN BUILDINGS shall be completed in six months.)

SIGNATURE (OWNER OR AGENT): B.R. Schuster

DATE SIGNED: 9/5/70

NOTE: Applicant Subject to Plan Check Fee

This Permit covers work to be done on private property ONLY. Any construction on the public domain (curbs, sidewalks, driveways, marquees, etc.) will require separate permission.

POSTED ON KROLL MAP NO.:

PERMIT NUMBER: 700474

JOB ADDRESS: 807 - 15th St. S.W

PLANNING

SIDE YARD SETBACK | STREET SETBACK | REAR YARD SETBACK

USE ZONE | LOT AREA | VACANT SITE ☐ YES ☐ NO

HEIGHT | BUILDING AREA | VARIANCE NUMBER

PLOT PLAN APPROVED

ENGINEERING

STREET R/W

EXISTING STREET R/W .....FT. DEFICIENCY THIS PROPERTY

COMP. PLAN ST. R/W .....FT. .....FT.

REMARKS

CHECKED BY

WATER

METER SIZE: 3/4" | SERVICE SIZE: 3/4" | CLEARANCE | CHECKED BY

REMARKS

SEWER

TYPE CONNECTION: Sewer | VERIFIED BY

PERC. TEST | PERMIT NUMBER

REMARKS

FIRE ZONE | TYPE OF CONSTRUCTION | STREET IMPROVED ☐ YES ☐ NO

SPECIAL INSPECTOR REQUIRED ☐ YES ☐ NO | OCCUPANCY GROUP

PLAN CHECKED BY

REMARKS: Bldg # 700425

	Valuation	Fee	Receipt No.
Plan Check No.....			
BUILDING			
PLUMBING (12)		20.00	
HEAT & GAS LINE			
FENCE			
SIGN			
RETAINING WALL			
SWIMMING POOL			
DEMOLITION			
PRE-MOVE INSPECTION			
EXCAVATION OR FILL			
TOTAL AMOUNT DUE		20.00	5728

ATTENTION

THIS PERMIT AUTHORIZES ONLY THE WORK NOTED

INSPECTION DEPARTMENT

CITY OF EDMONDS

PR 6-1107

APPLICATION APPROVAL

This application is not a permit until signed by the Building Official or his Deputy; and fees are paid, and receipt is acknowledged in space provided.

DIRECTOR'S SIGNATURE: W.J. Slabaugh

DATE: 10-5-70

FILE

WC
lav
washer
D/W
Sink
tub
W/C
lav
lav
WC
Shwr
1 fwlt

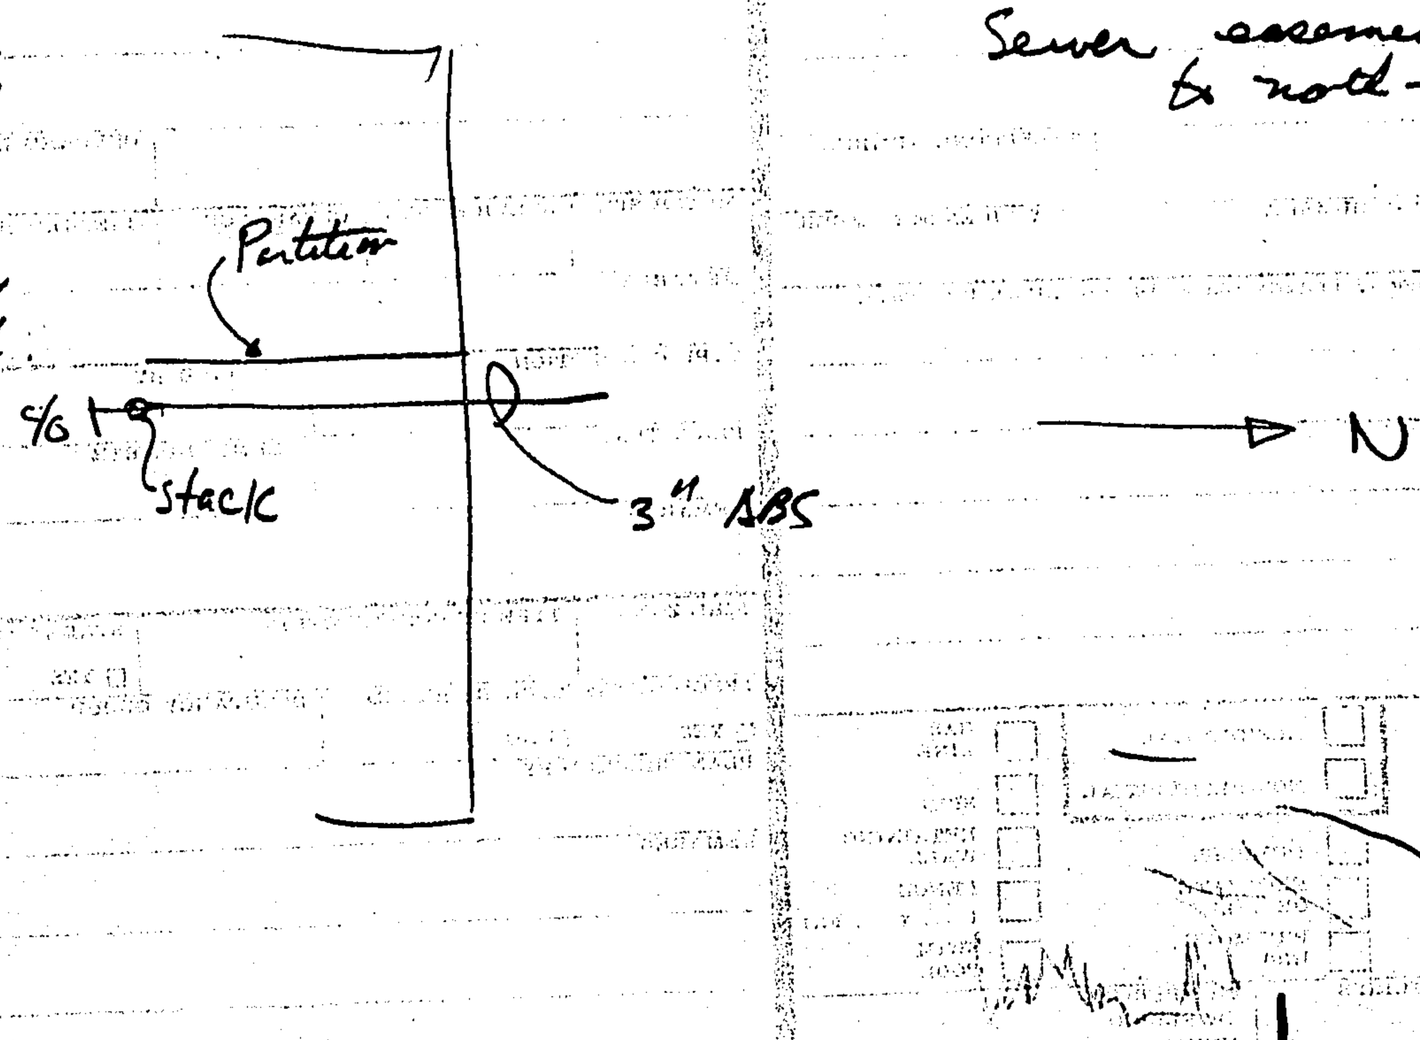

Sewer easement to north-west

#700474

Water line OK 10-6-70 IPW
PRV sleeving Chrm plated
shutoff

RECORD OF INSPECTIONS

	Date Passed
Foundation	
Plumbing (Partial)	—
(Rough)	10-6-70 IPW
Frame	
Furnace & Fuel Lines	
Final	

RECORD OF INSPECTIONS

	Date Passed
Drainage	
Sewer	
Parking	
Landscaping	
Fire Dept.	