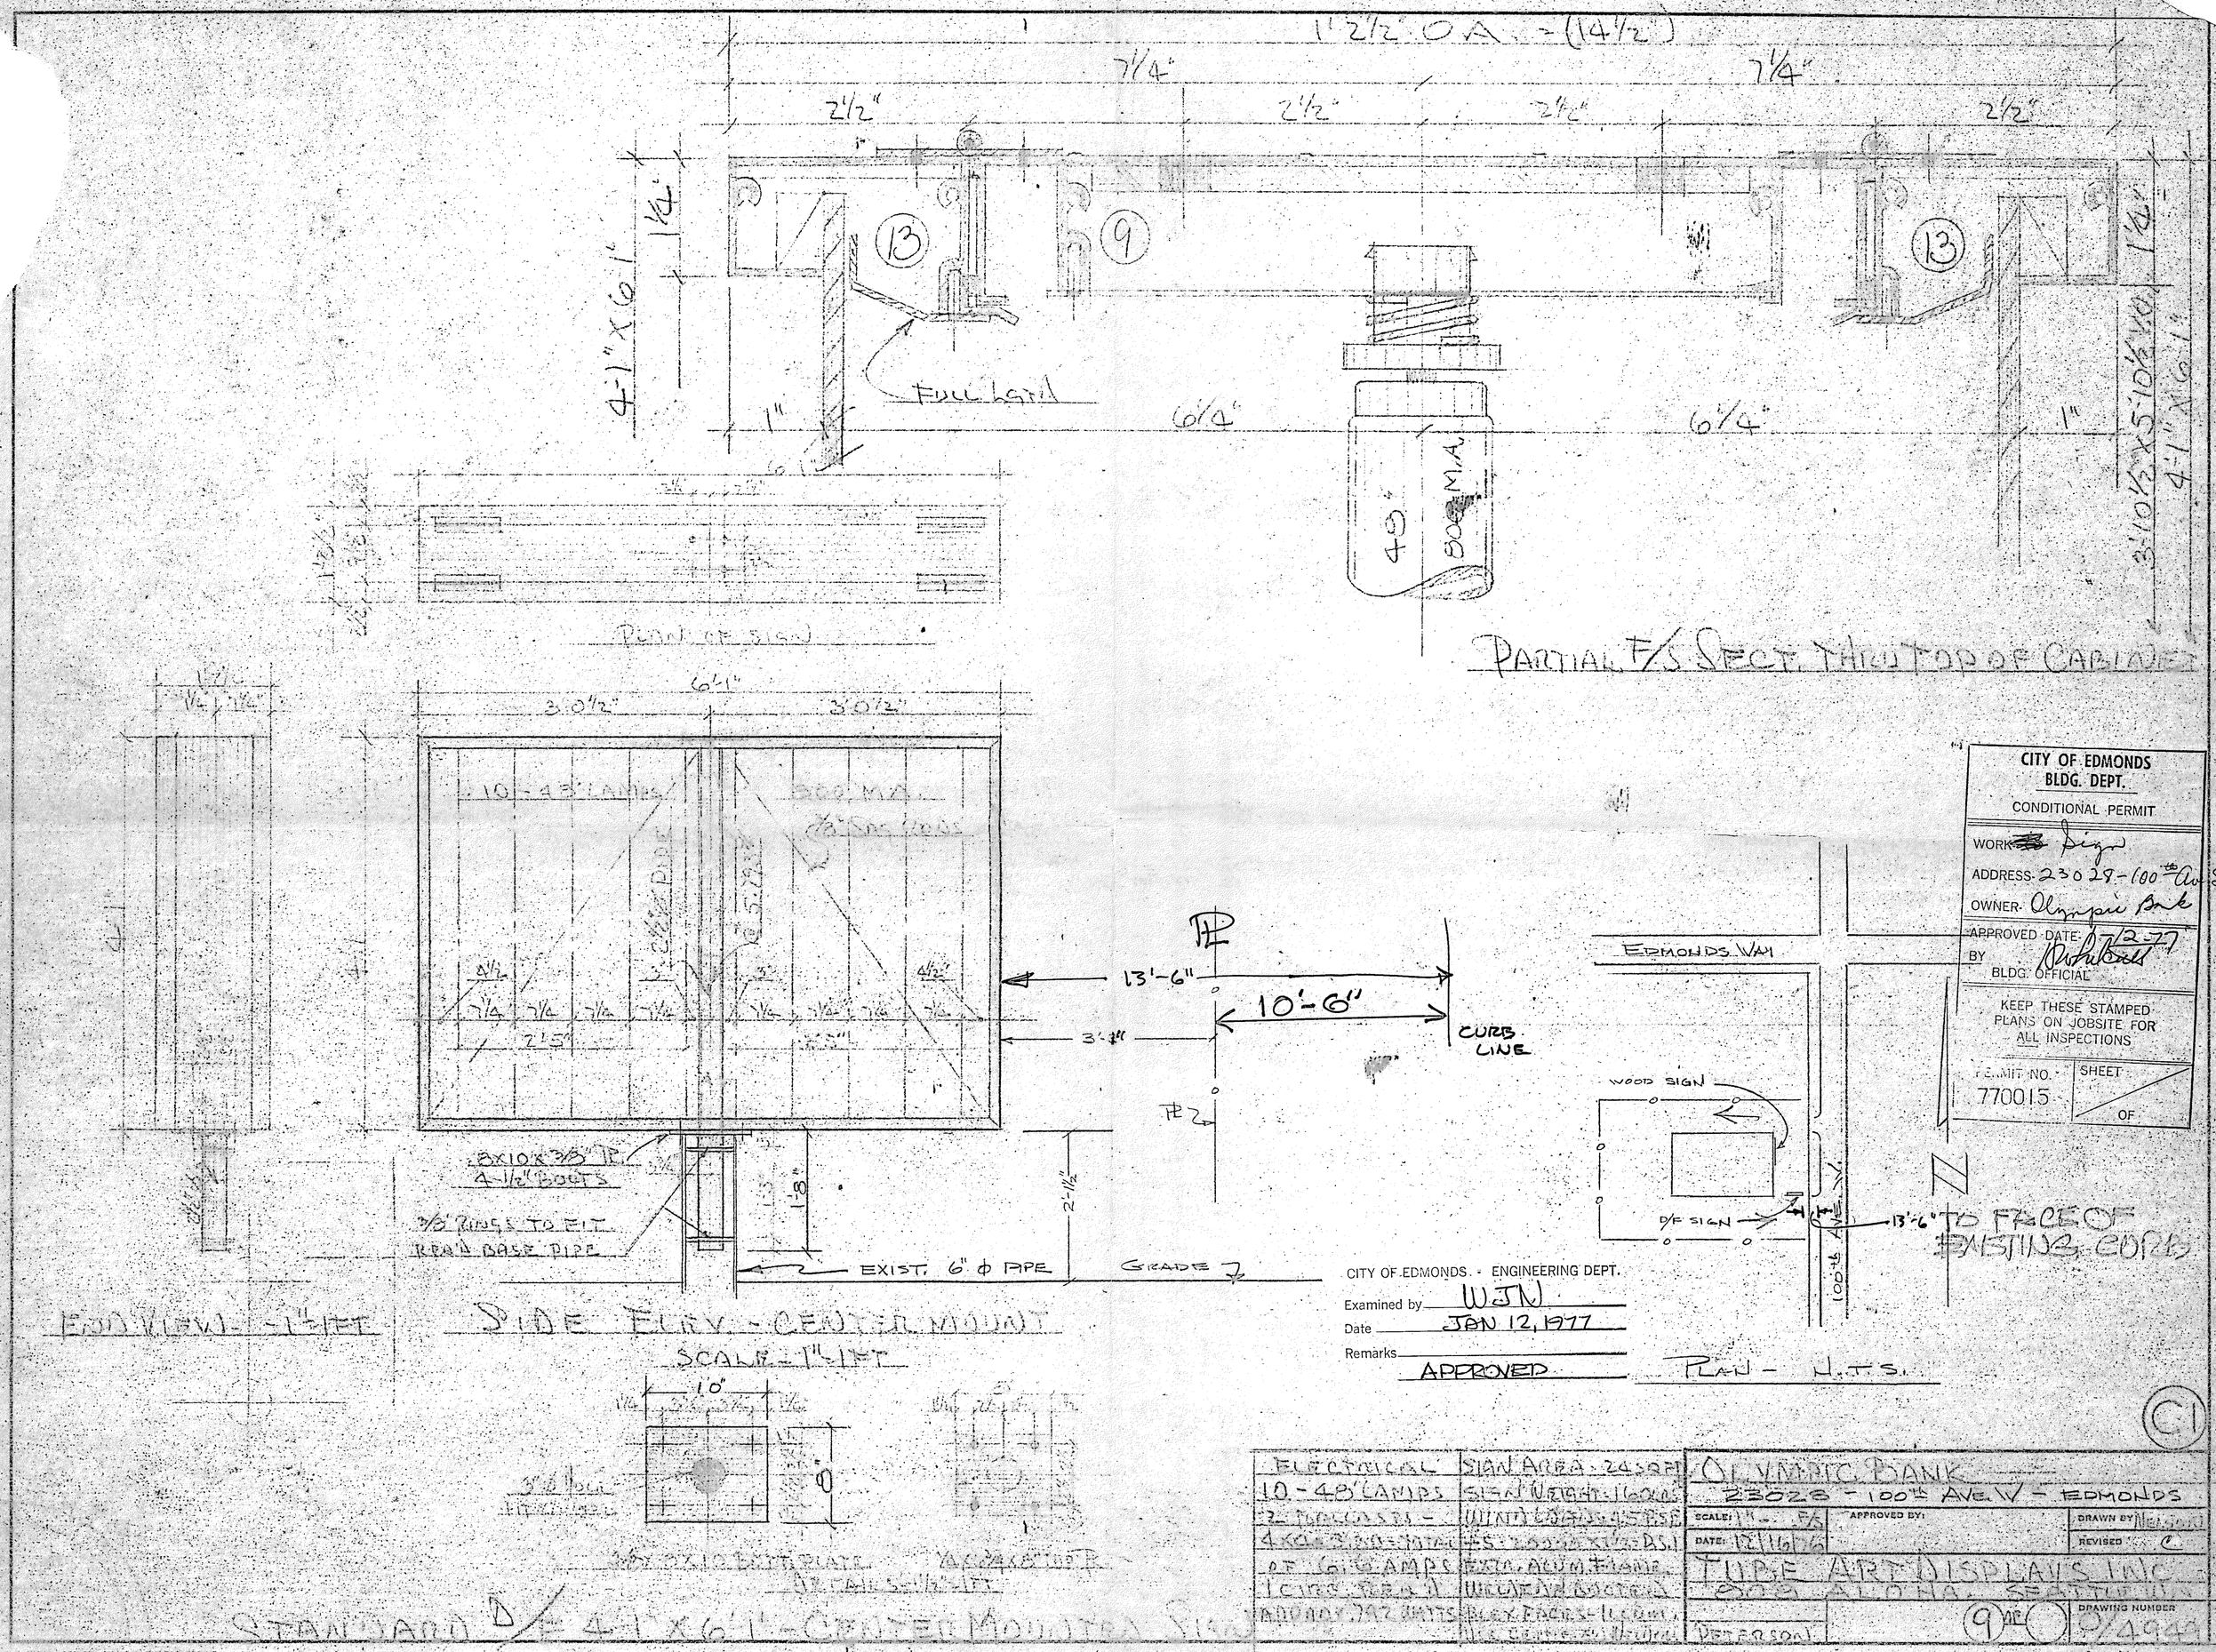
1'2½" O.A. = (14½")
7¼"
7¼"
2½"
2½"
2½"
2½"
13
9
13
4'-1" x 6'-1"
1¼"
1¼"
Full load
1"
6¼"
6¼"
1"
3'-10½" x 5'-10½"
4'-1" x 6'-1"
45°
300 M.A.
Panel or sign
PARTIAL F/S SECT. THRU TOP OF CABINET
6'-1"
3'-0½"
3'-0½"
10 - 48" LAMPS
300 M.A.
1/8" Sq. Bars
2'-5"
8x10x3/8" PL
4-1/2" BOLTS
3/8" RINGS TO FIT
REAR BASE PIPE
1'-8"
2'-1½"
EXIST. 6" ϕ PIPE
GRADE
END VIEW - 1" = 1'-0"
SIDE ELEV. - CENTER MOUNT
SCALE - 1" = 1'-0"
STANDARD D/F 4'-1" x 6'-1" - CENTER MOUNTED SIGN
13'-6"
10'-6"
3'-0"
CURB LINE
EDMONDS WAY
WOOD SIGN
D/F SIGN
13'-6" TO FACE OF EXISTING CURB
100th AVE. W.
PLAN - N.T.S.
CITY OF EDMONDS
BLDG. DEPT.
CONDITIONAL PERMIT
WORK Sign
ADDRESS 23028 - 100th Av So.
OWNER Olympic Bank
APPROVED DATE 12-77
BY
BLDG. OFFICIAL
KEEP THESE STAMPED PLANS ON JOBSITE FOR ALL INSPECTIONS
PERMIT NO. 770015
SHEET
OF
CITY OF EDMONDS - ENGINEERING DEPT.
Examined by WJN
Date JAN 12, 1977
Remarks
APPROVED
C1
ELECTRICAL
10 - 48" LAMPS
2 - 300 M.A.
4 x 8 BOSS TRANS
OF 60 LAMPS
1 CIRC. BREAKER
ADDING 242 UNITS
SIGN AREA - 24.5 SQ. FT.
SIGN WEIGHT - 160 LBS.
WIND LOAD - 45 PSF
FACE - ALUM. FRAME
MOUNTING BRACKETS
BOX FACES - 1/8" Sq. BARS
OLYMPIC BANK
23028 - 100th AVE. W - EDMONDS
SCALE: 1" = 1'-0"
APPROVED BY:
DRAWN BY
DATE: 12/16/76
REVISED
TUBE ART DISPLAYS INC.
8028 ALOHA, SEATTLE, WA.
DRAWING NUMBER
9/4944
EDMONDS - (WESTGATE)
8
1/6
18X24 PRINTED ON NO. 1000H CLEARPRINT

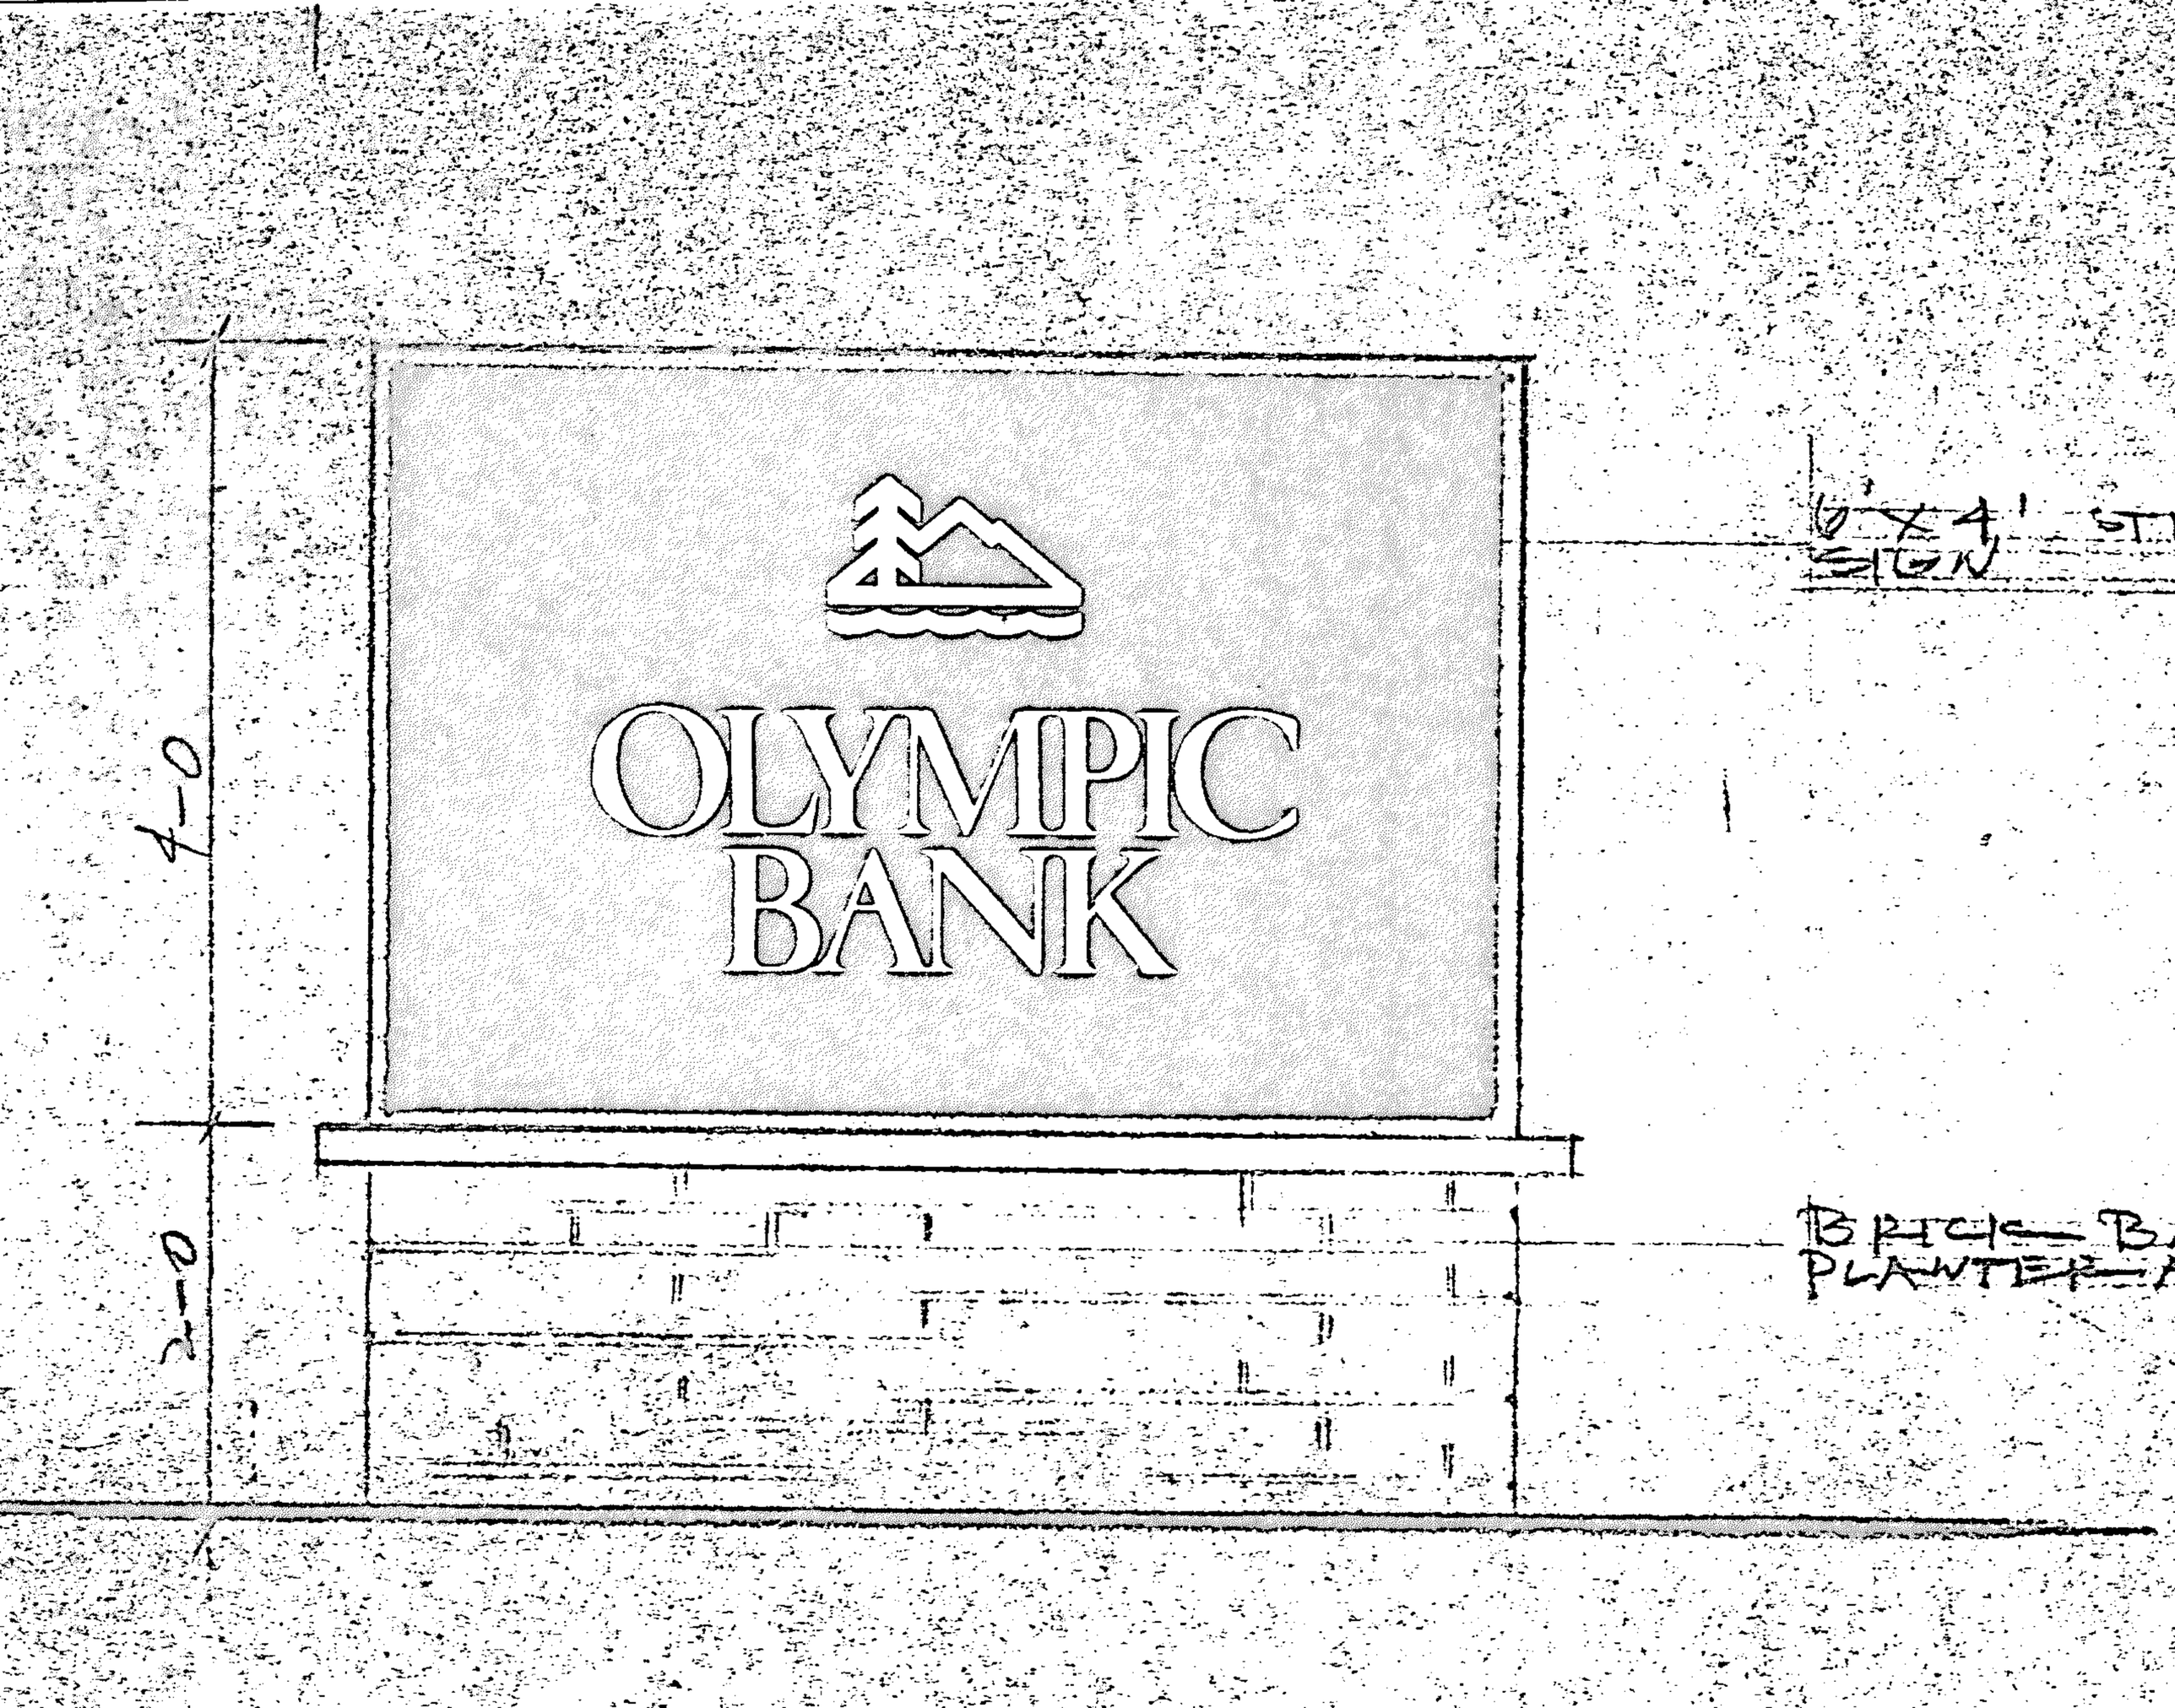
OLYMPIC
BANK
6' X 4'
SIGN
BRICK B
PLANTER
4-0
8-2

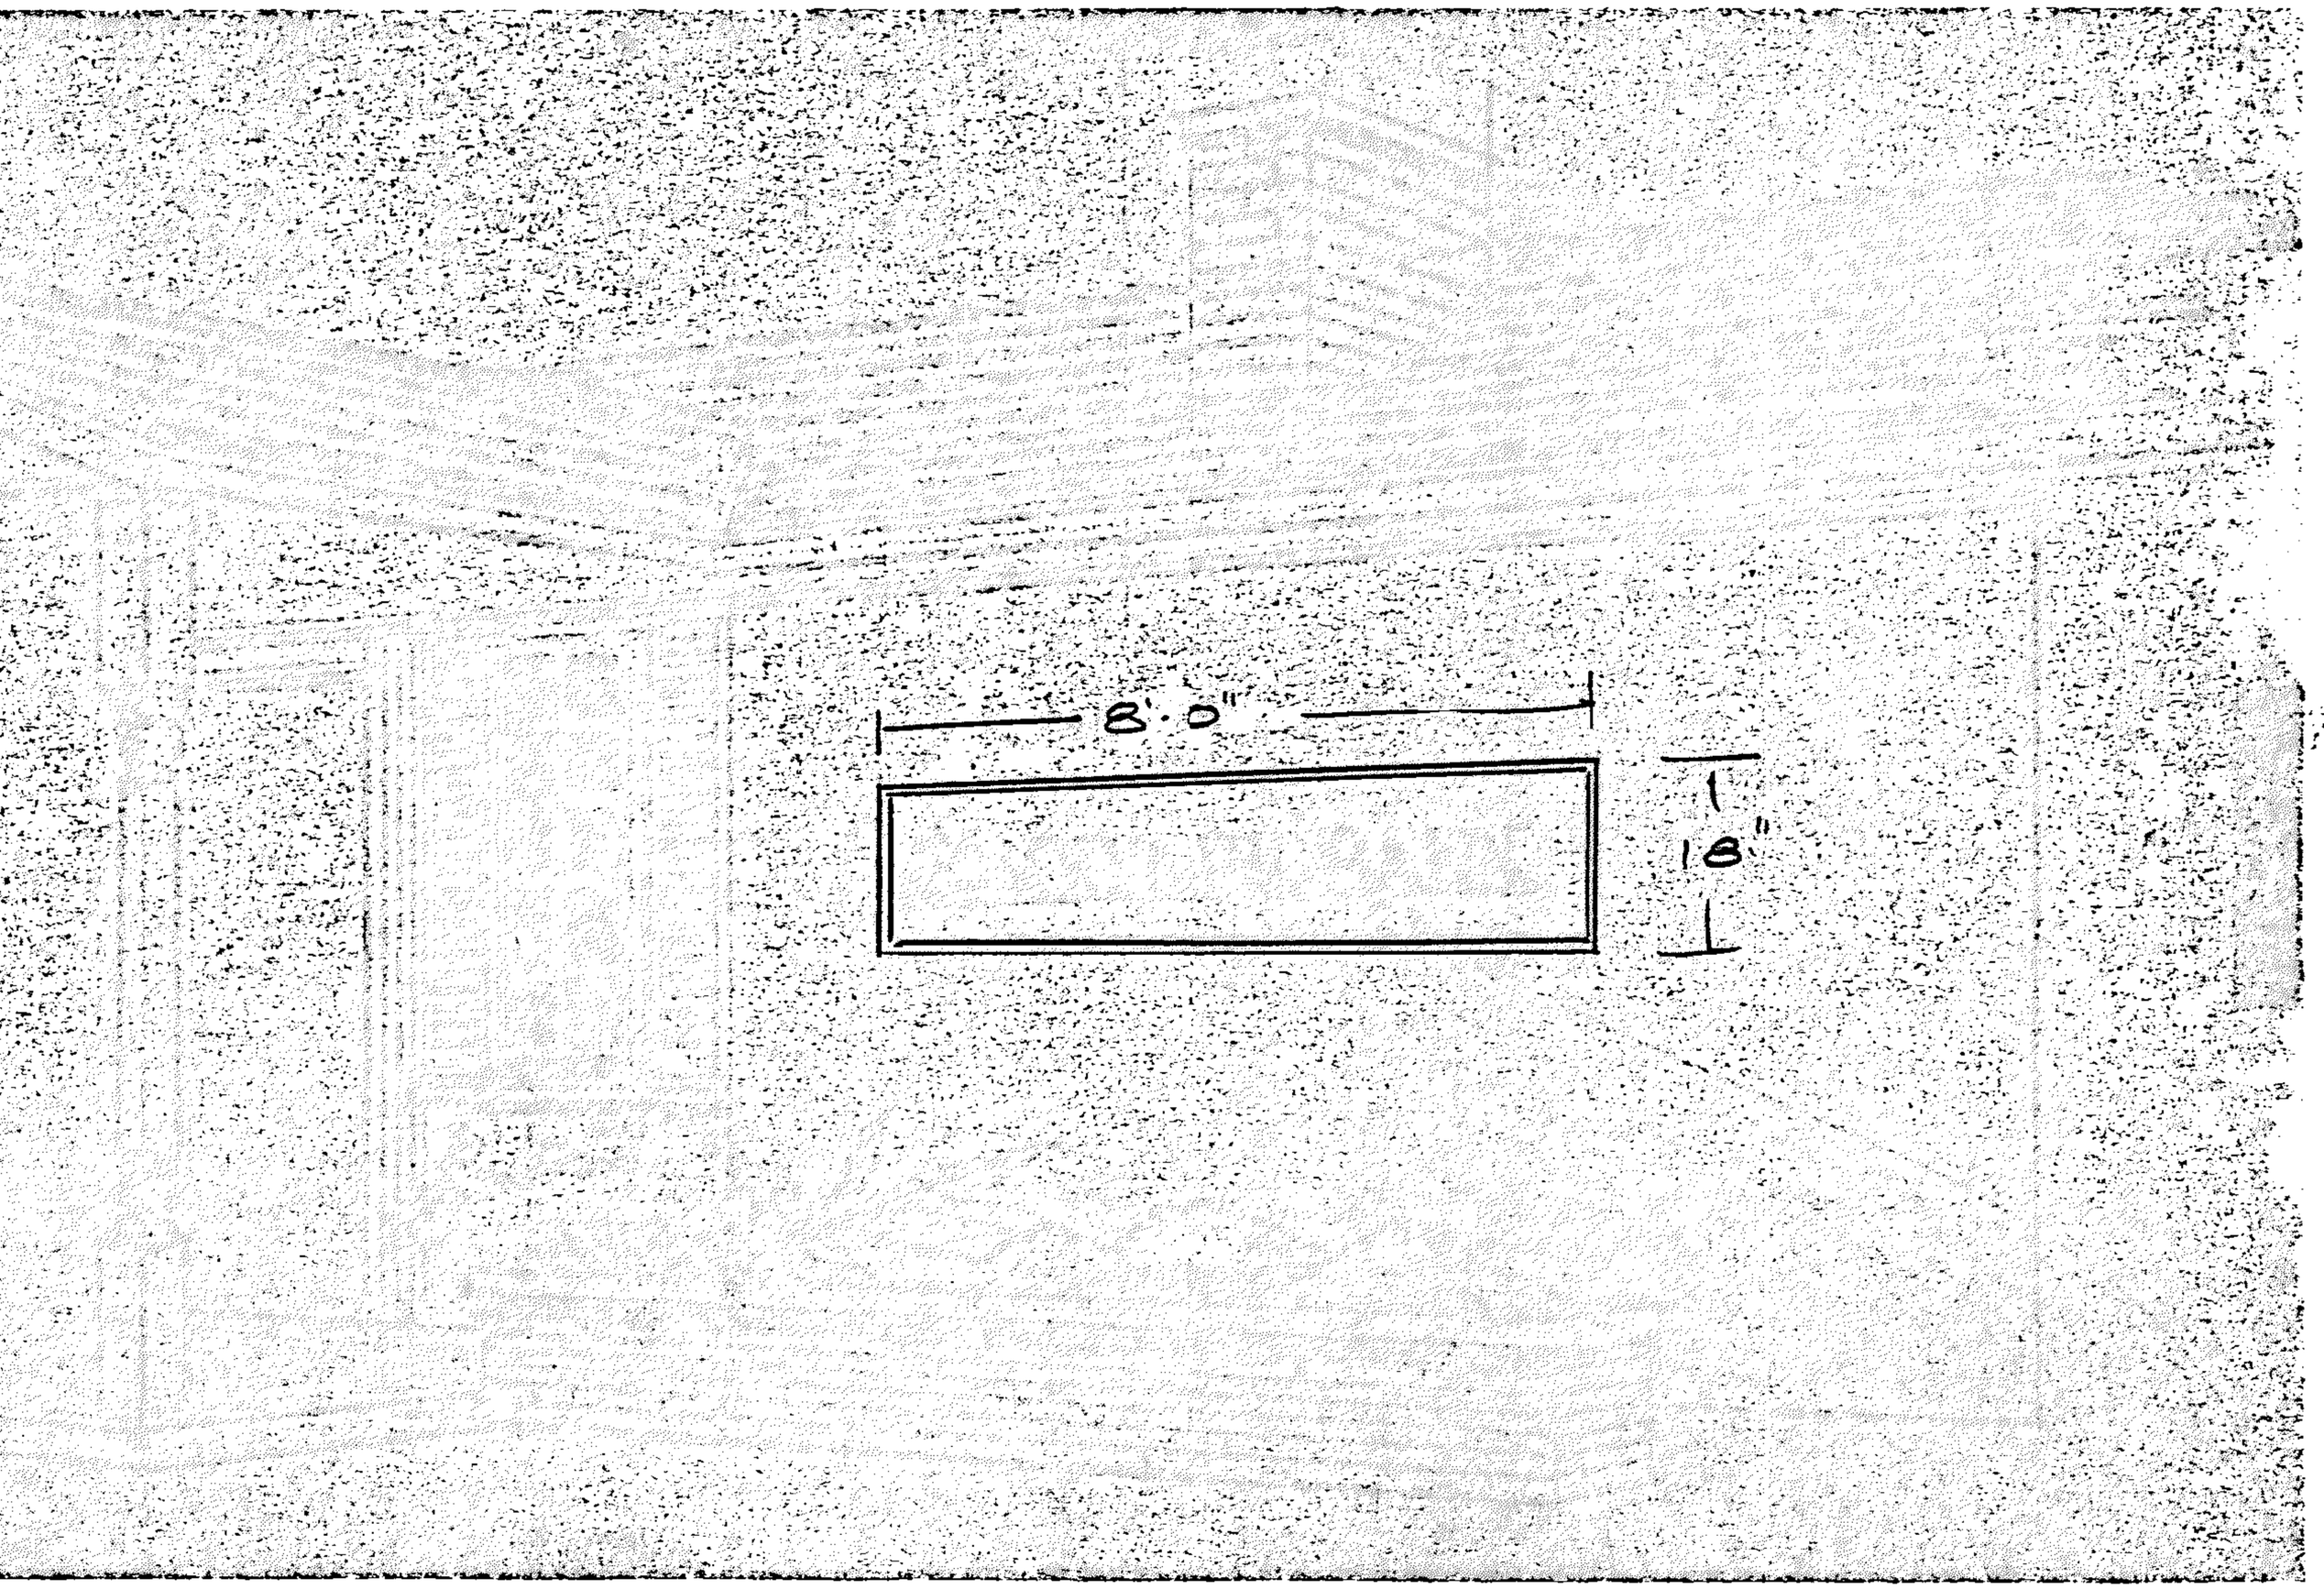

SANDBLASTED CEDAR W/ GOLD LTRS

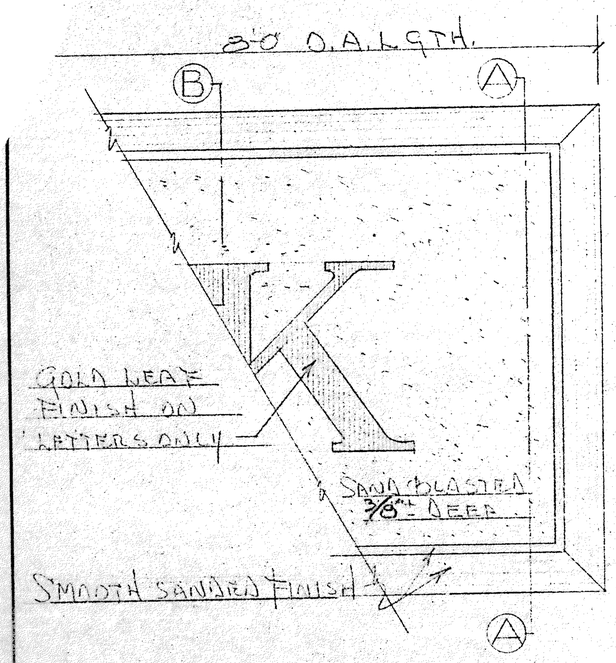

PARTIAL ELEV. OF WOOD SIGN
SCALE 3" = 1 FT

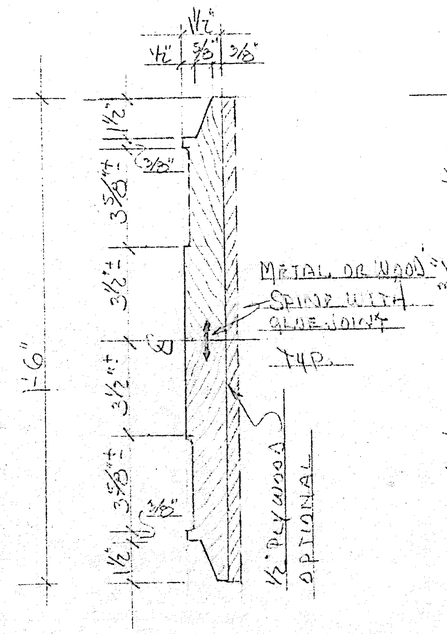

SECT. "A" "A"

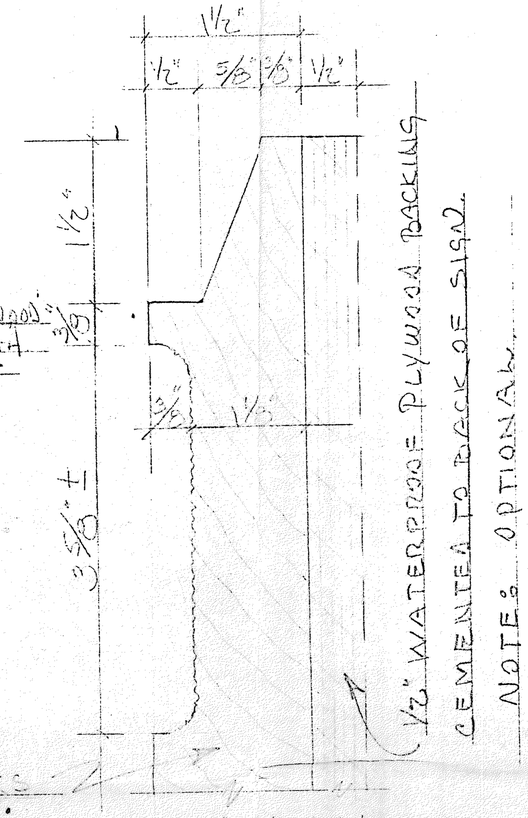

1½" NET CEDAR PLANKS

SECT. B-B F/S

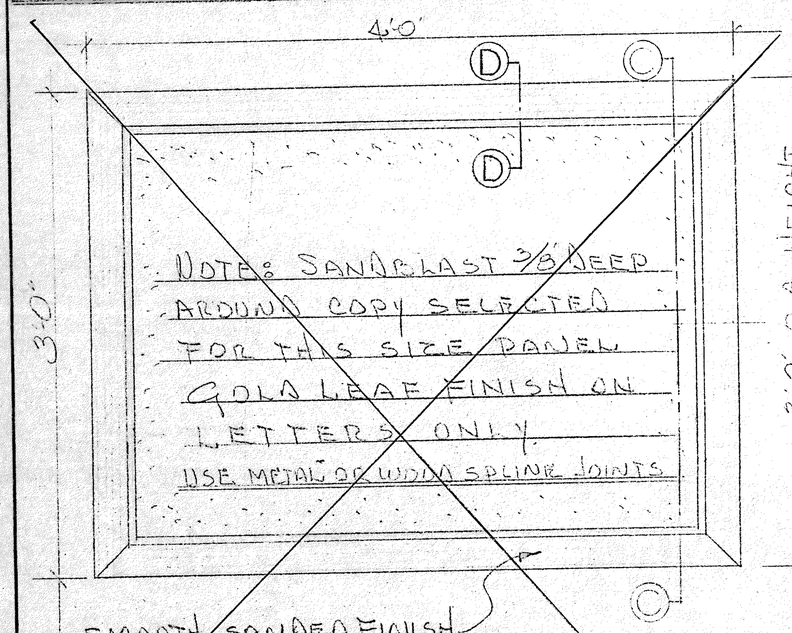

SMOOTH SANDED FINISH

ELEV. OF TYPICAL 3'0" X 4'0" WOOD SIGNS
SCALE - 1½" = 1 FT.

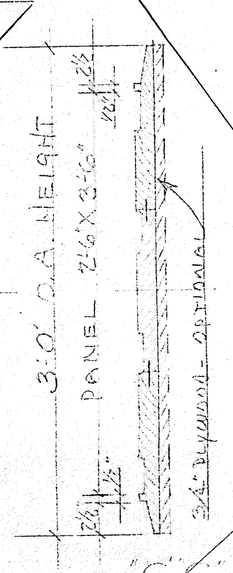

SECT. "C-C"

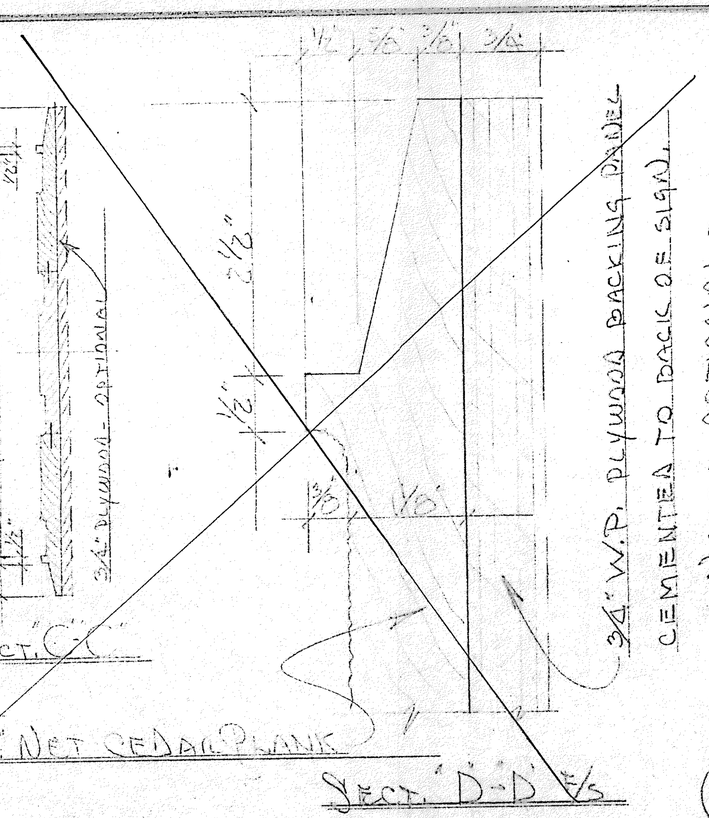

1½" NET CEDAR PLANK

SECT. D-D F/S

SPECIFICATIONS FOR WOOD SIGNS

1. 1½" NET CEDAR PLANKS TO BE VERTICAL GRAIN, SELECTED CLEAR, NO KNOTS, WITHOUT WARPAGE
2. SURFACED 4 SIDES, USE METAL OR WOOD SPLINES ALONG WITH WATERPROOF GLUE TO JOIN PLANKS.
3. TOP - BOTTOM AND END TO BE SHAPED TO THE DESIGNS SHOWN ON THIS SHEET.
4. SPLINE STRIP TO BE SHORT OF ENDS SO AS TO NOT SHOW THRU ON END SHAPING.
5. LETTER GRAPHICS AS APPROVED BE LOCATED ON WOOD BACKGROUND AS PER DESIGN.
6. SANDBLASTING AROUND LETTER BACKGROUND AND WITHIN PERIMETER BORDER TO A DEPTH OF 3/8"
7. APPLY ½" OR ¾" WATERPROOF PLYWOOD TO BACK OF CEDAR SIGN PANELS WITH MARINE TYPE GLUE. (THIS APPLICATION IS CONSIDERED OPTIONAL)
8. ALL SURFACES, EXCEPT SANDBLASTED AREAS, ARE TO BE SANDED TO A SMOOTH FINISH.
9. ENTIRE EXPOSED SIGN SURFACES ARE TO BE STAINED (OLYMPIC) AS PER SELECTION.
10. GOLD LEAF TREATMENT ON SURFACE OF LETTERS
11. USE NO EXPOSE FASTENERS THRU FACE OF SIGN

OLYMPIC BANK - (EVERETT WA.)
VARIOUS LOCATIONS

SCALE: 1½"-3'-F/S	APPROVED BY:	DRAWN BY: NELSON
DATE: 12/9/76		REVISED

TUBE ART DISPLAYS INC.
8000 ALOHA - SEATTLE WA.

PETERSON	1 OF	DRAWING NUMBER 0/4949

18X24 PRINTED ON NO. 1000H CLEARPRINT