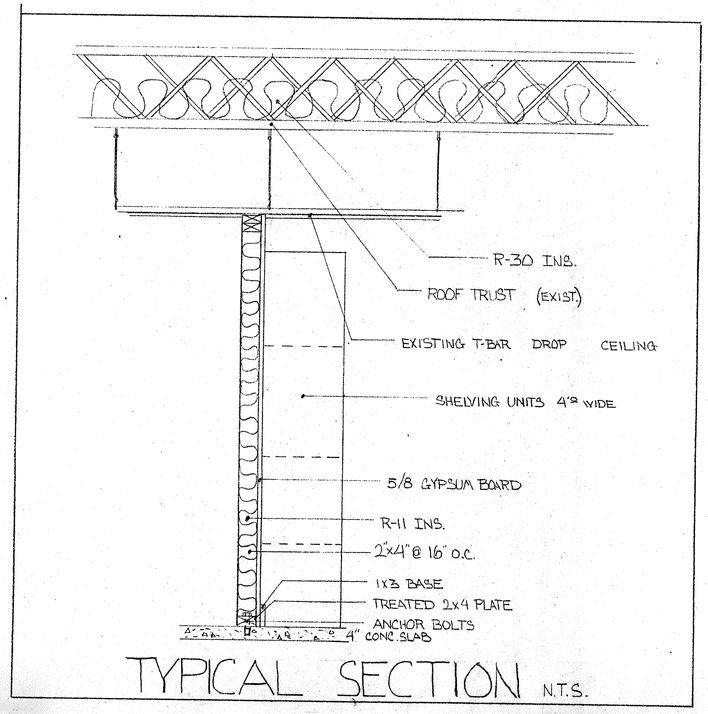

TYPICAL SECTION N.T.S.

CITY OF EDMONDS
BLDG. DEPT.
CONDITIONAL PERMIT

WORK: Comm/alter Suite 12
ADDRESS: 22820 100th Ave
OWNER: Party Harbor
APPROVED DATE: 1-31-84
BY: H. Reeves
BLDG. OFFICIAL

KEEP THESE STAMPED PLANS ON JOBSITE FOR ALL INSPECTIONS

PERMIT NO. 840043 SHEET OF

JAN 25 1984

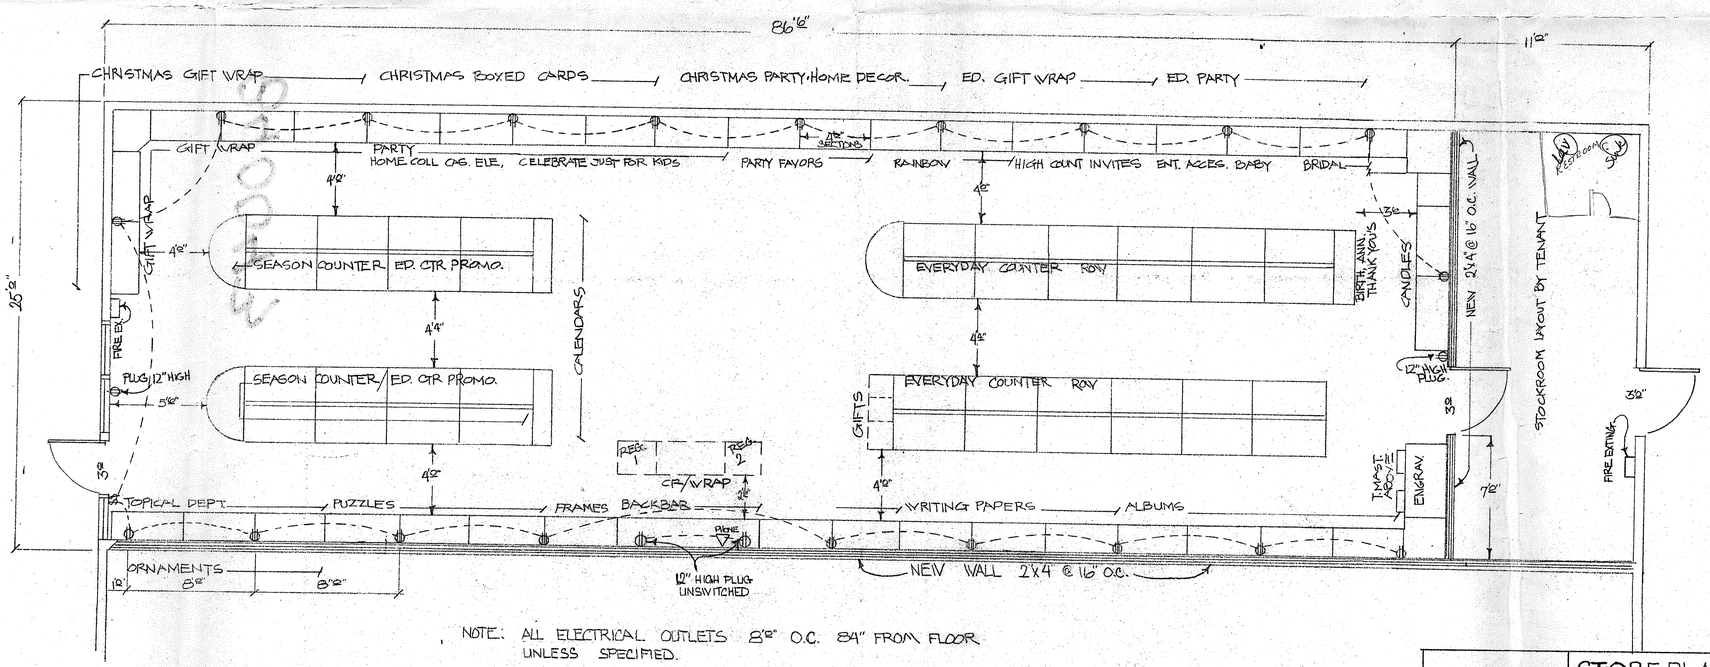

NOTE: ALL ELECTRICAL OUTLETS 8'2" O.C. 84" FROM FLOOR UNLESS SPECIFIED.

Hallmark Cards

STORE PLANNING/DESIGN	DRAWN BY: R. REYNOLDS	DATE: 1/18-84
PARTY HARBOR WESTGATE CENTER EDMONDS, WASHINGTON	SCALE: 1/4" = 1'2"	
FIXTURE AND MERCHANDISE, NEW WALL & ELECTRICAL PLAN		SHEET NO: 1 OF 1