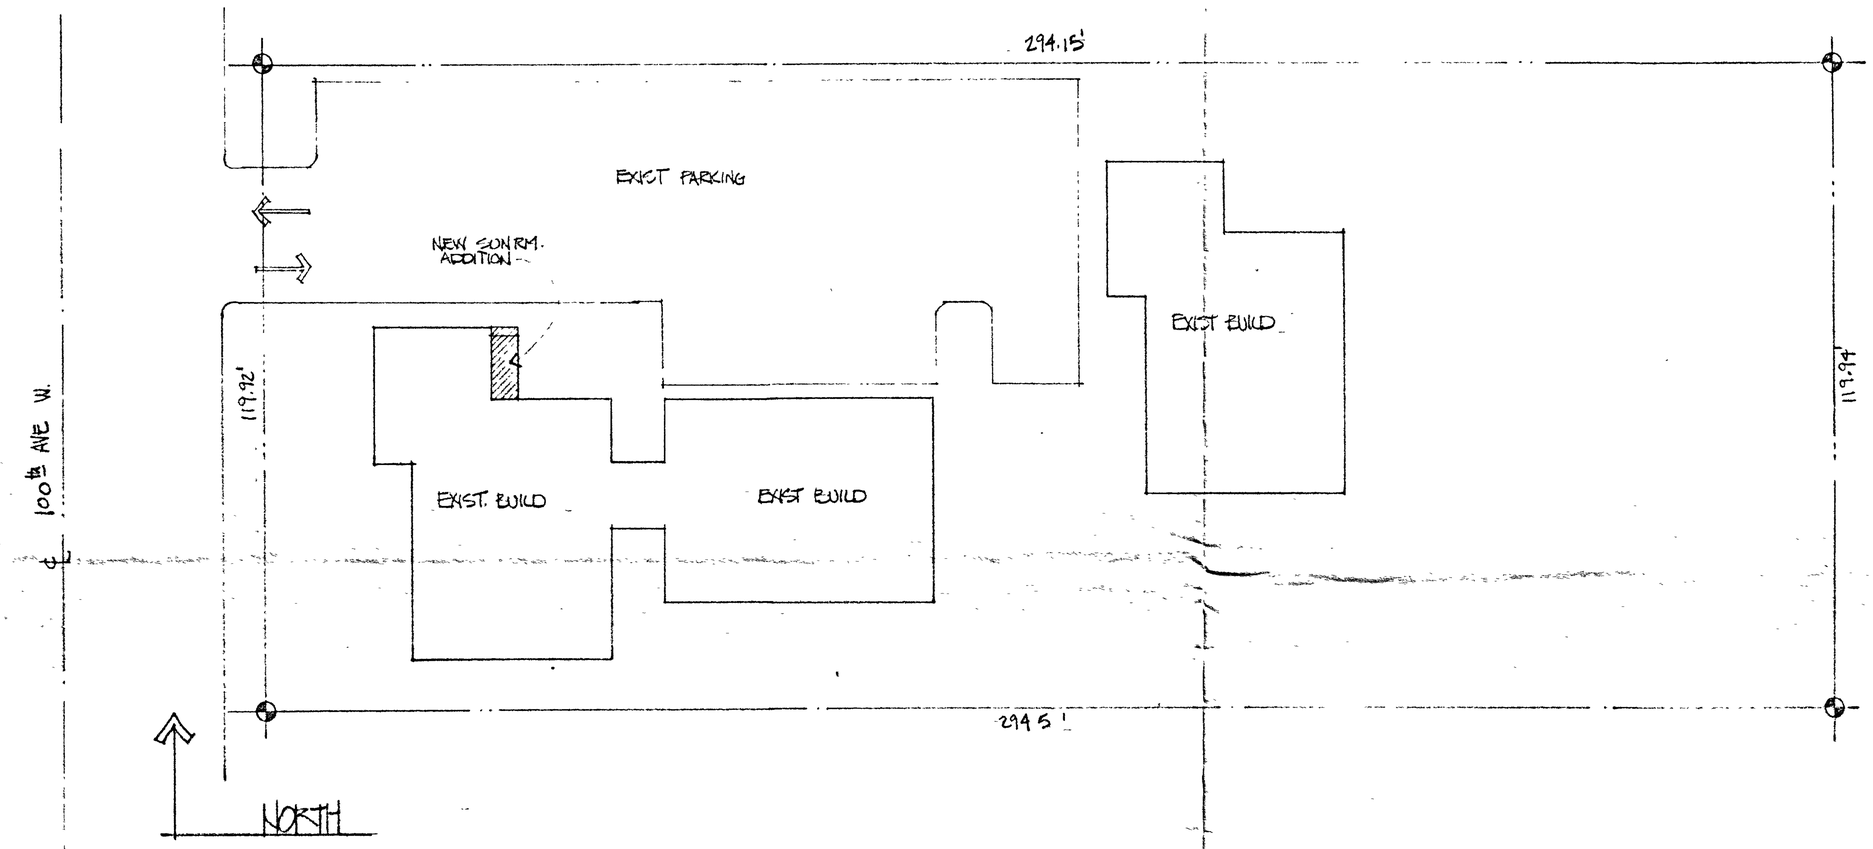

PLOT PLAN 1"=20'
LEGAL DESCRIPTION

B-2 OCCUPANCY
TYPE V-N CONSTRUCTION.

85 UBC

ZONE BN
SETBACKS:
FRONT 20'
SIDE 15'
REAR 15'
OTHER
HEIGHT 25'

RECEIVED
FEB 19 1988
PERMIT COUNTER

CITY OF EDMONDS
BLDG. DEPT.
CONDITIONAL PERMIT
ORK- Add Sun-Room
ADDRESS- 23107-100th Pl. W.
OWNER- Ronald Johnson
APPROVED DATE- 2.23.88
BY A. Reeves
BLDG. OFFICIAL
KEEP THESE STAMPED PLANS ON JOBSITE FOR ALL INSPECTIONS
PERMIT NO. 880095
SHEET OF

CITY COPY

PLOT PLAN

RONALD D JOHNSON
DESIGNER
19601 23RD NW SEATTLE 546-2285

PROPOSED SUNROOM FOR
LANDAU ASSOC.

DATE 1-8-88

SHEET NO. 1

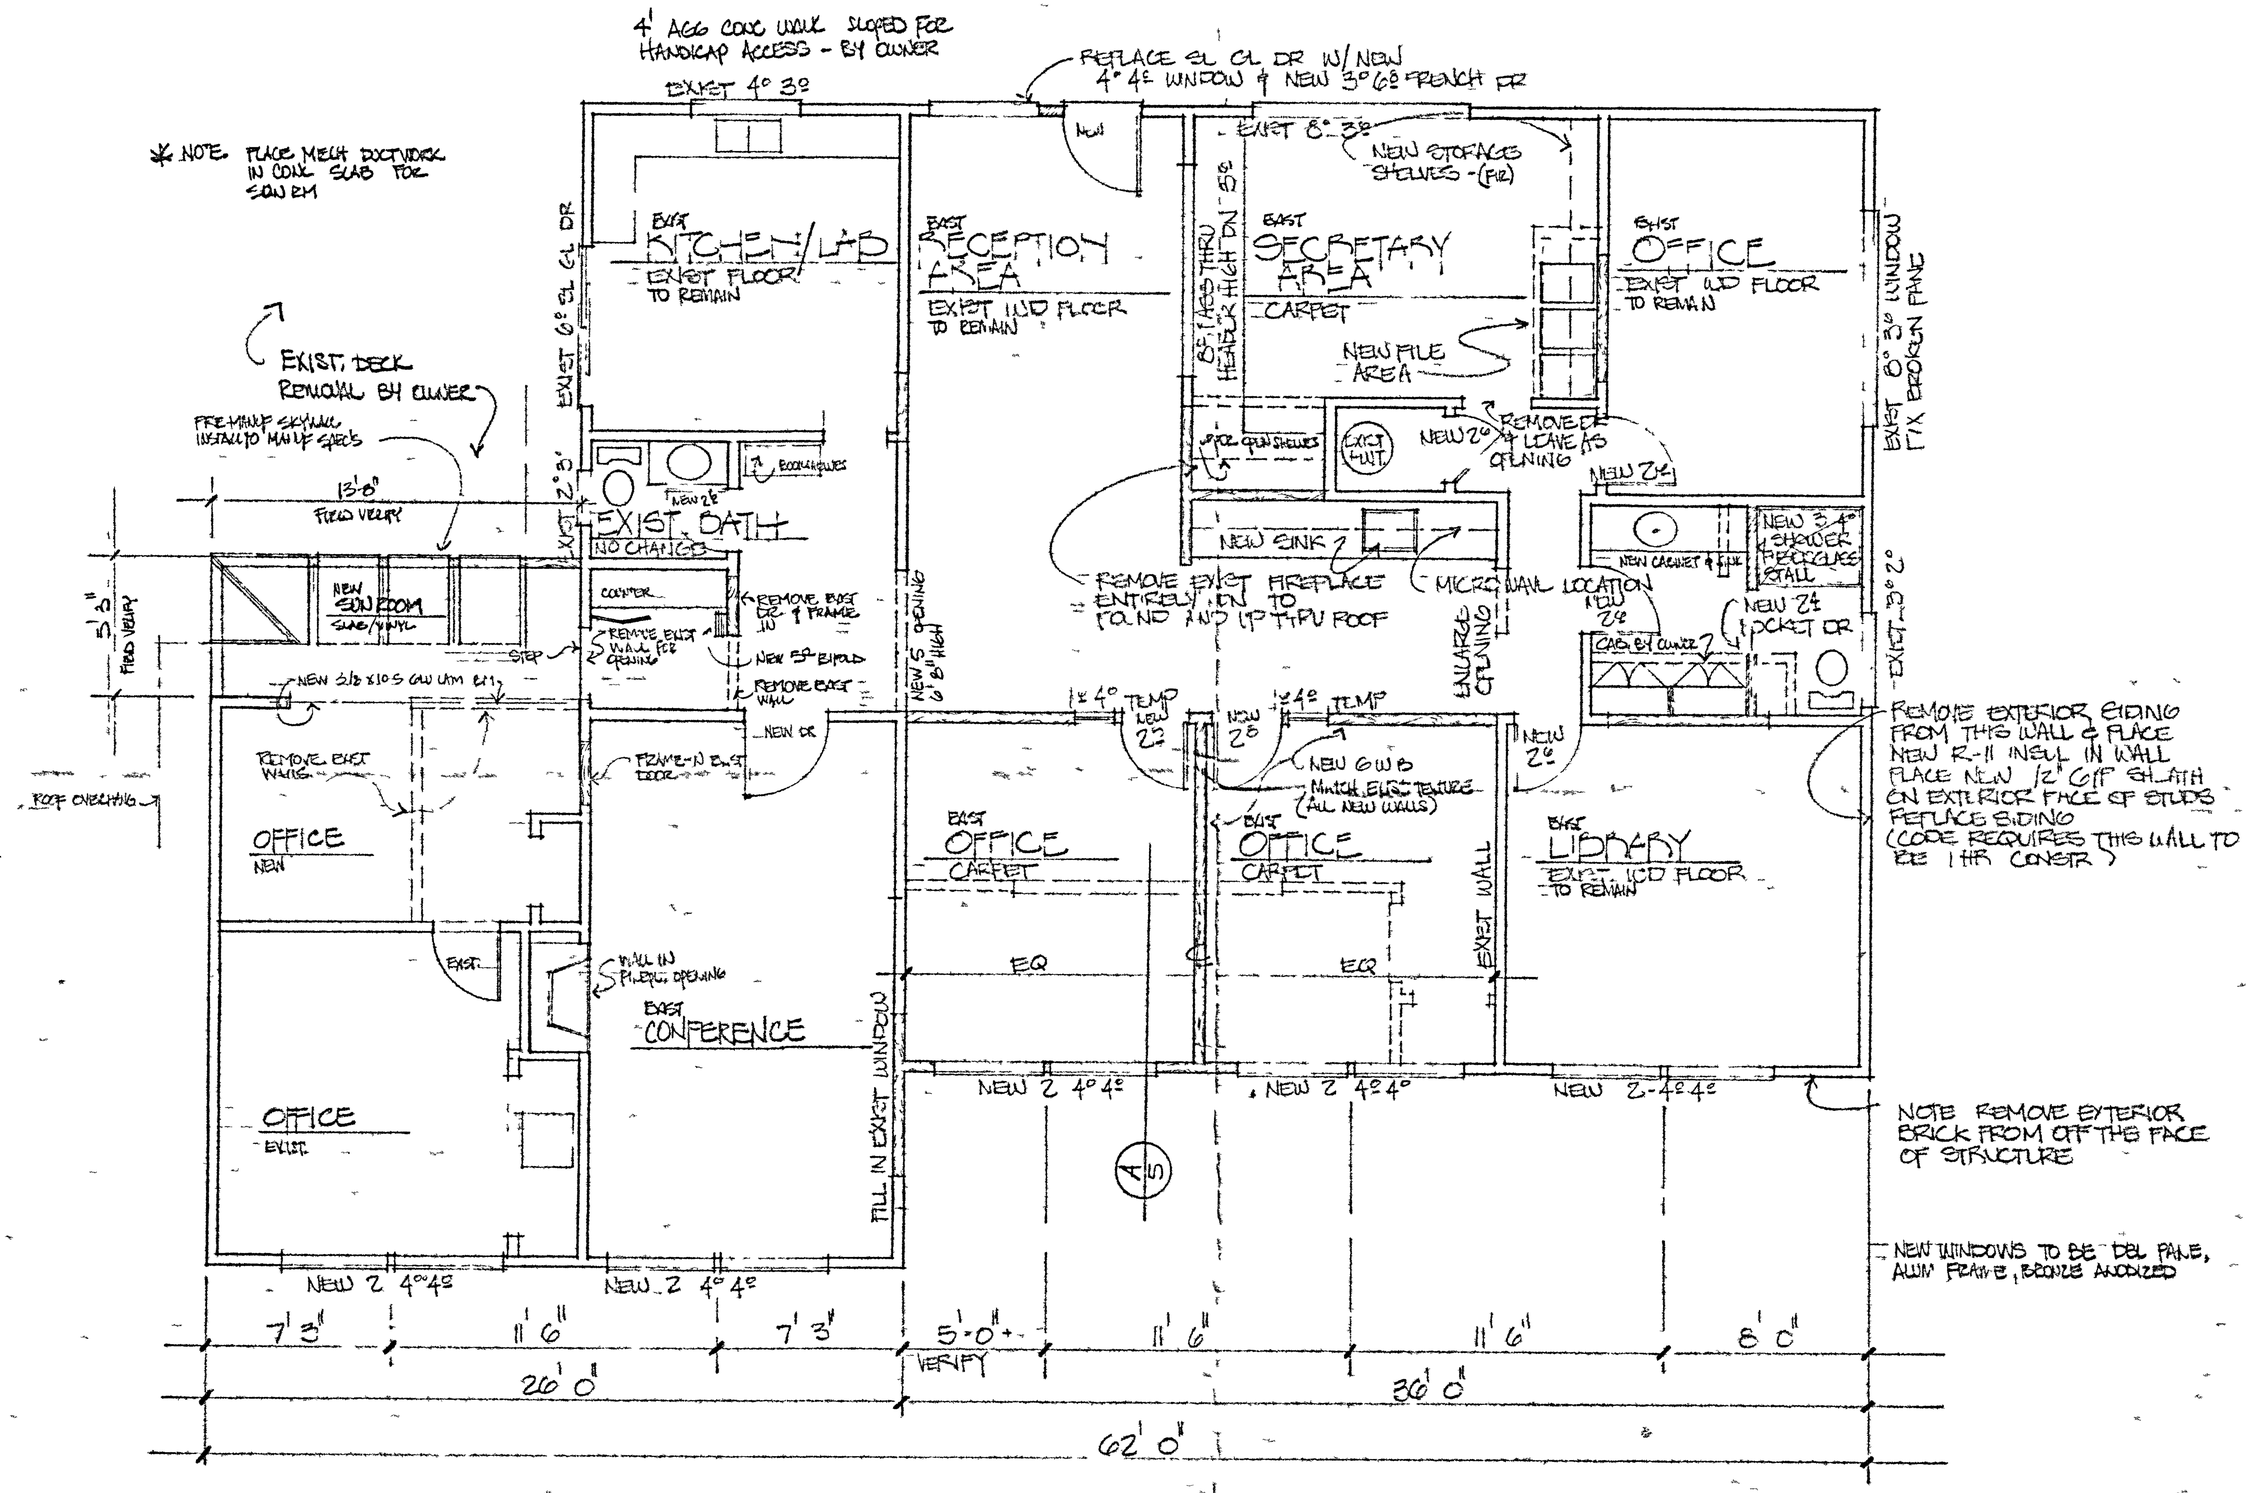

* SHADED WALLS ARE NEW
DOTTED LINES ARE EXIST WALLS W/ DOORS & WINDOWS TO BE REMOVED
* REMOVE ALL WOOD CURTAIN COVERS OVER EACH WINDOW

FLOOR PLAN

SUN ROOM ADDITION

RONALD D. JOHNSON
ARCHITECTURAL DESIGNER
2160 NW 204 SEATTLE WA. 98116 2286

PROPOSED OFFICE REMODEL
FOR LANDAU ASSOC.

DATE 1/8/88

SHEET NO 2

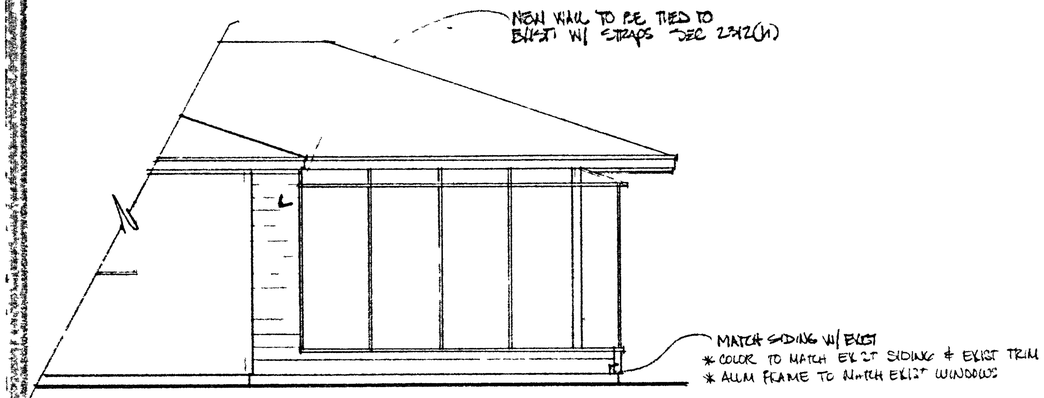

EAST ELEV 1/4"

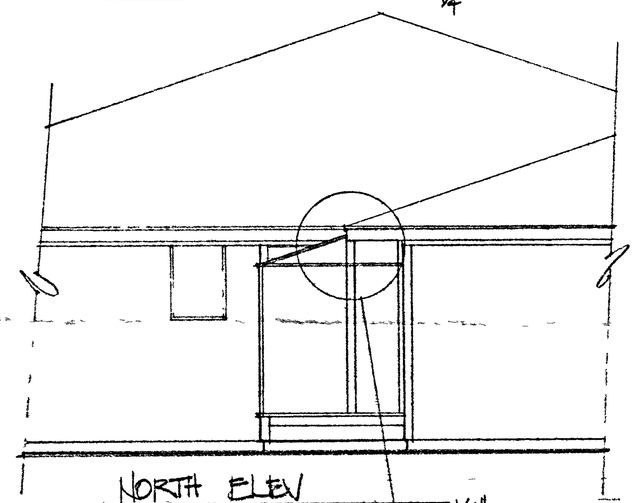

NORTH ELEV 1/4"

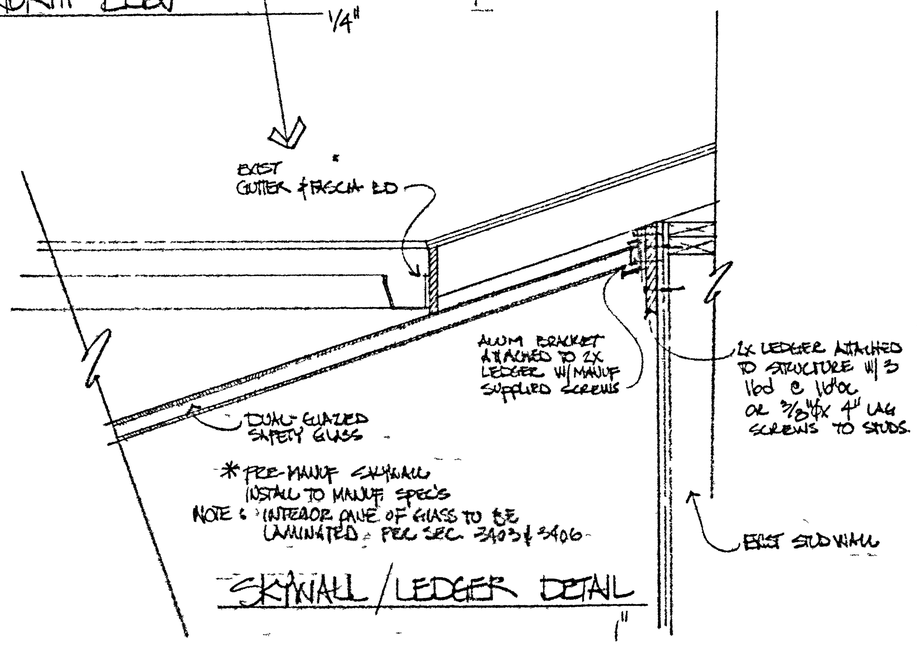

SKYWALL / LEDGER DETAIL 1"

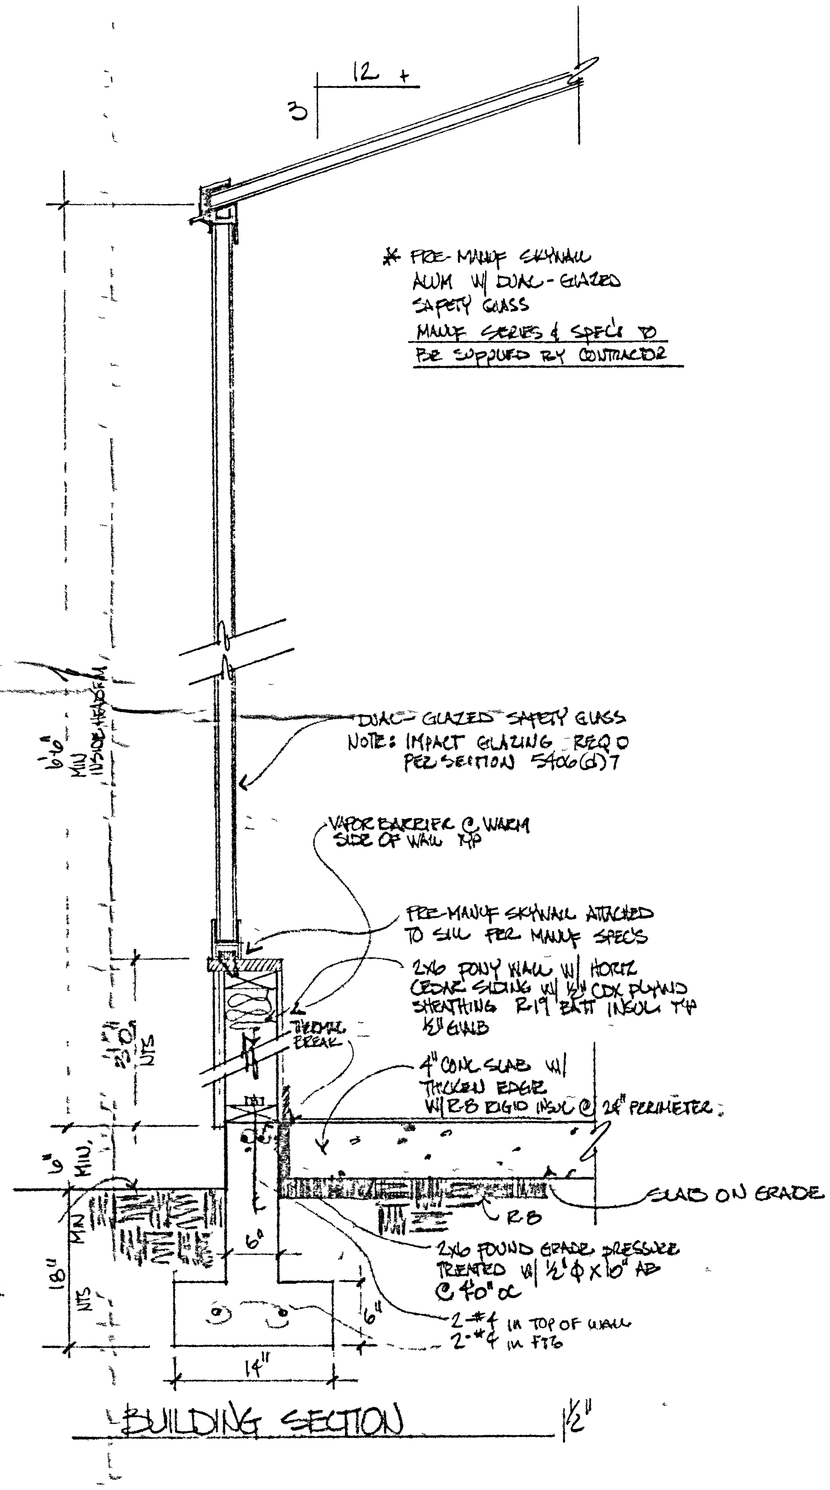

BUILDING SECTION 1/2"

ELEVATIONS

BUILDING SECTION

DESIGNER: RONALD D. JOHNSON

9001 20RD NW SEATTLE 5410 22033

PROPOSED SUNROOM ADDITION FOR LANDAU ASSOC.

DATE 1-8-88

SHEET NO 3